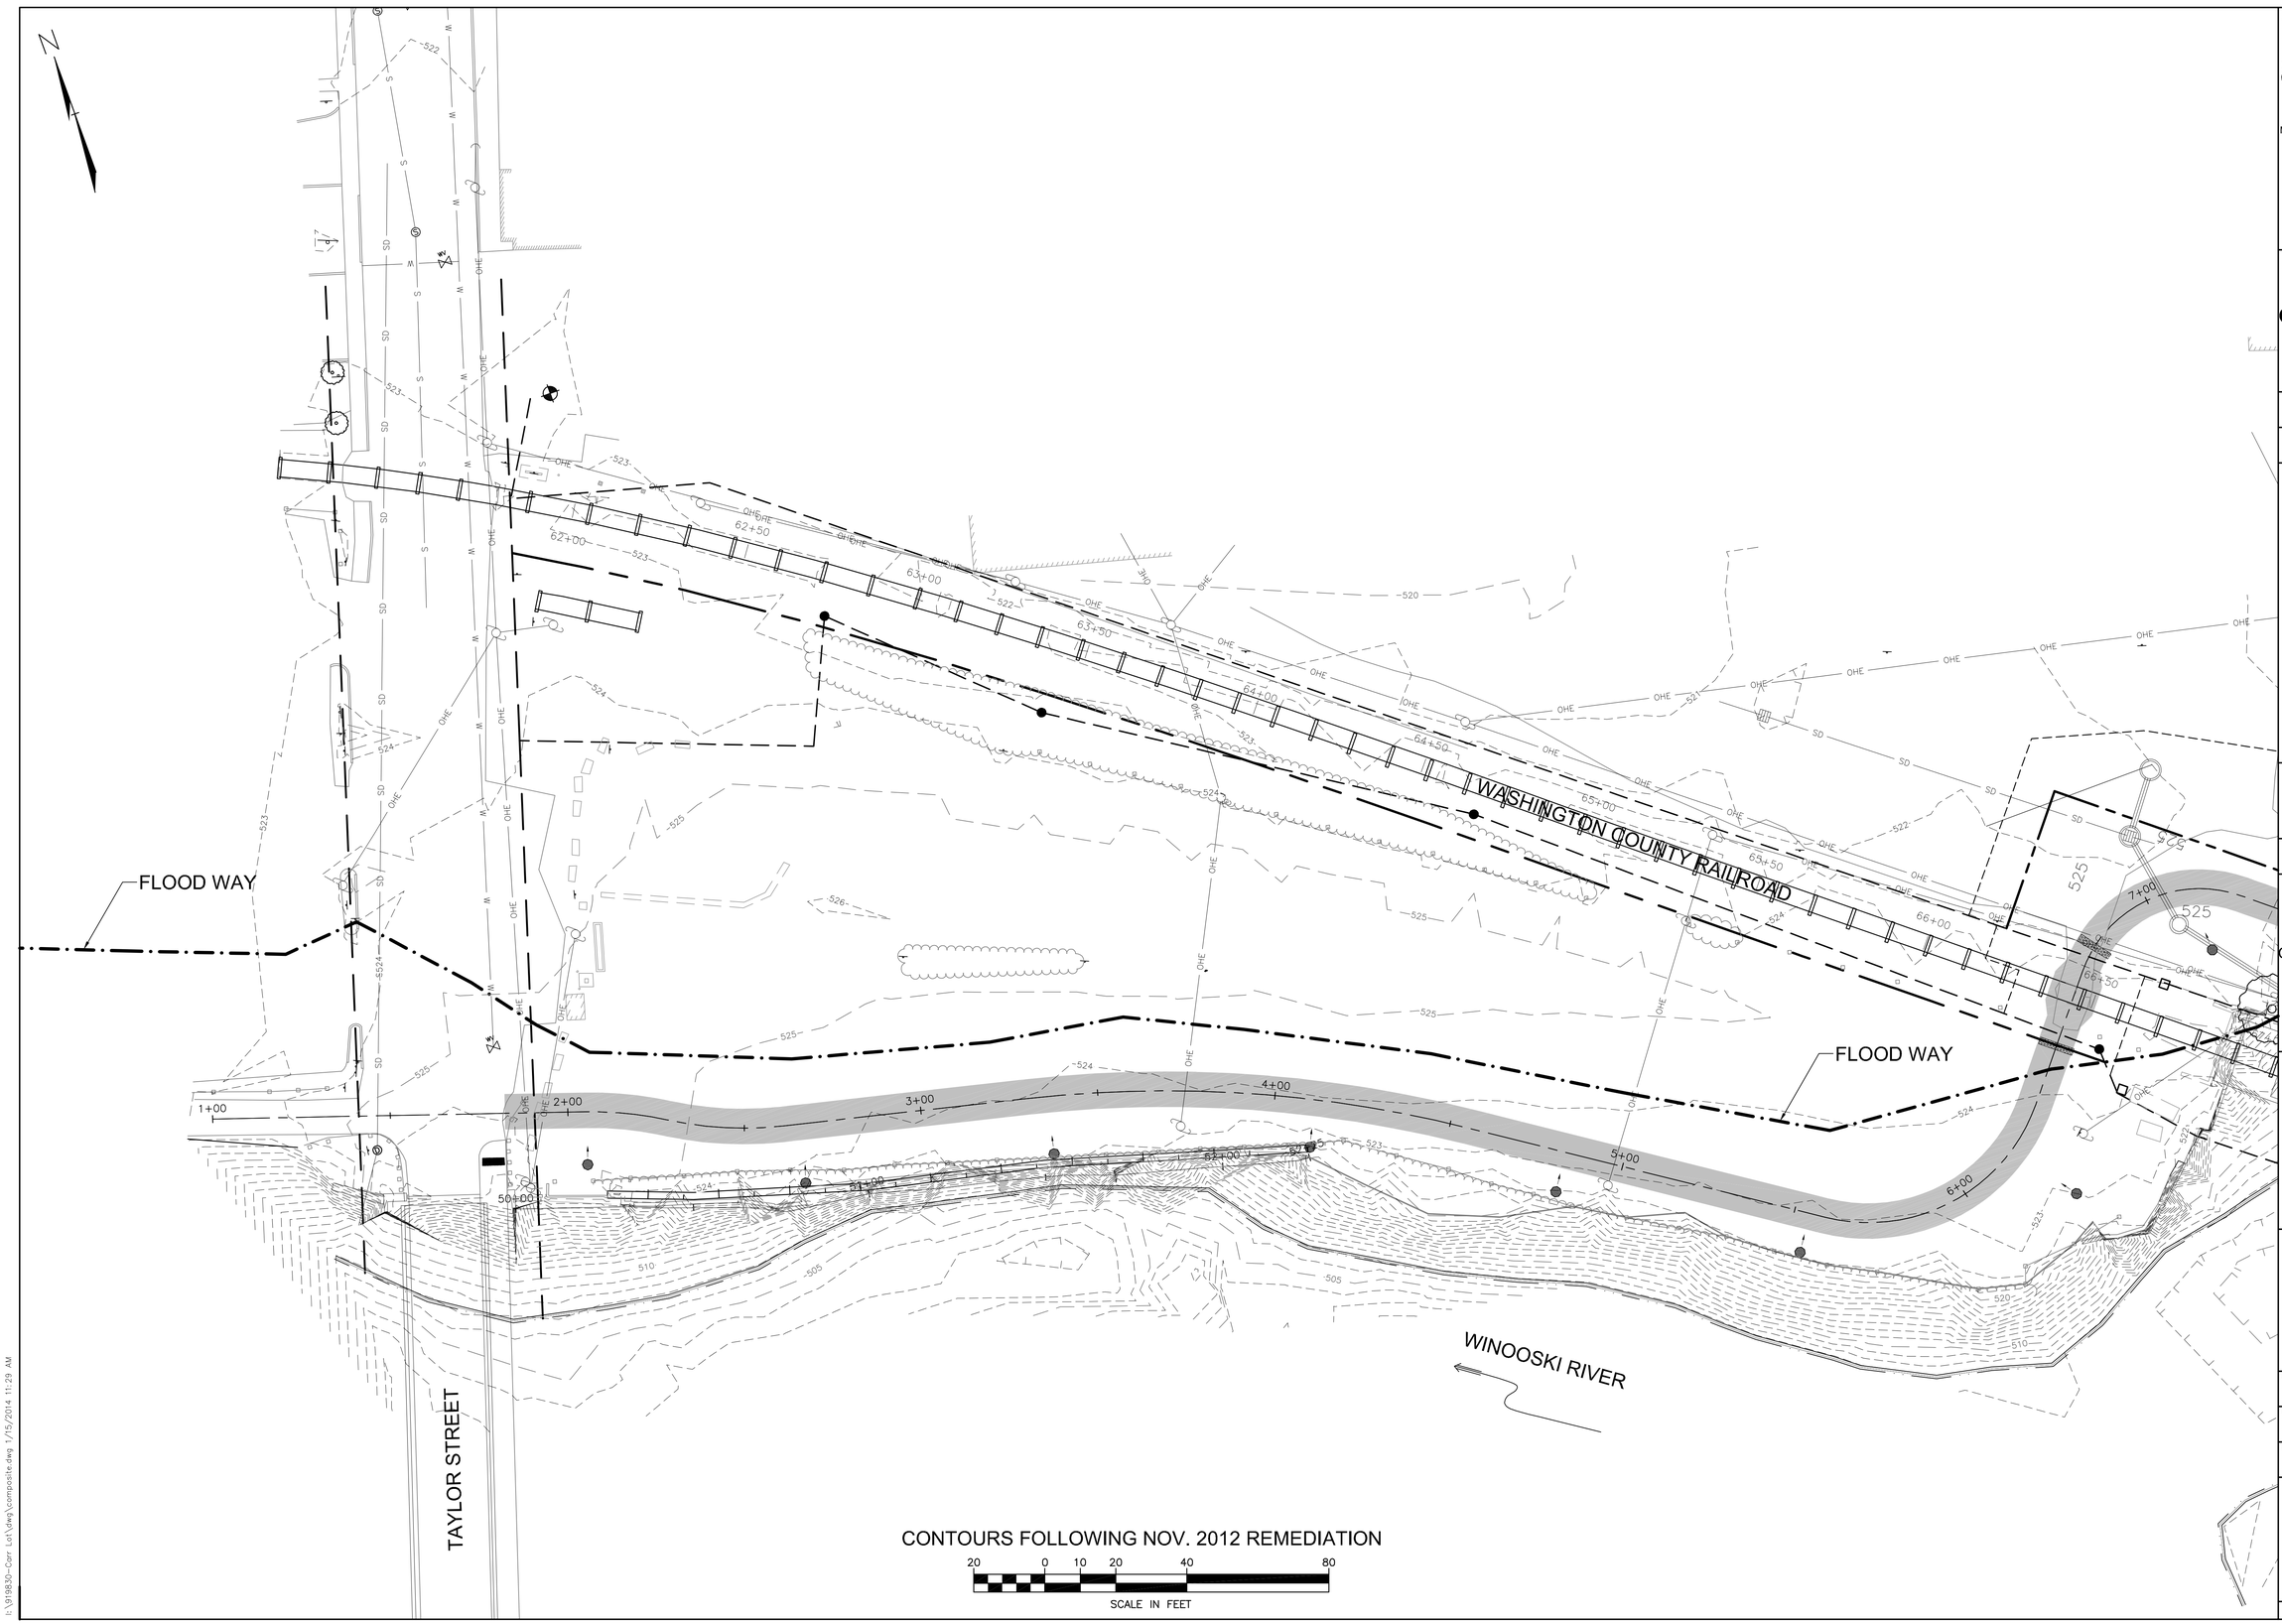

CONTOURS FOLLOWING NOV. 2012 REMEDIATION

20 0 10 20 40 80

SCALE IN FEET

DuBois & King inc.
ENGINEERING • PLANNING • MANAGEMENT • DEVELOPMENT
28 NORTH MAIN ST.
RANDOLPH, VT 05060
TEL: (802) 728-3376
FAX: (802) 728-4930
www.dubois-king.com
WILLISTON, VT
SPRINGFIELD, VT
BEDFORD, NH
© Copyright 2012 Dubois & King Inc.

PROFESSIONAL SEAL

NOT FOR CONSTRUCTION PRELIMINARY PLANS

NO.	DATE	DESCRIPTION	BY	CKD

CITY OF MONTPELIER
MONTPELIER, VT

NEW PEDESTRIAN PATH & BRIDGE ALONG WITH ASSOCIATED IMPROVEMENTS

SHEET TITLE

DRAWN BY	DATE
	JAN. 2014
CHECKED BY	D&K PROJECT #
XXX	919803
PROJ. ENG.	D&K ARCHIVE #
XXX	

SHEET NUMBER

SHEET OF XXX

I:\919830--Corr Lot\dwg\composite.dwg 1/15/2014 11:29 AM